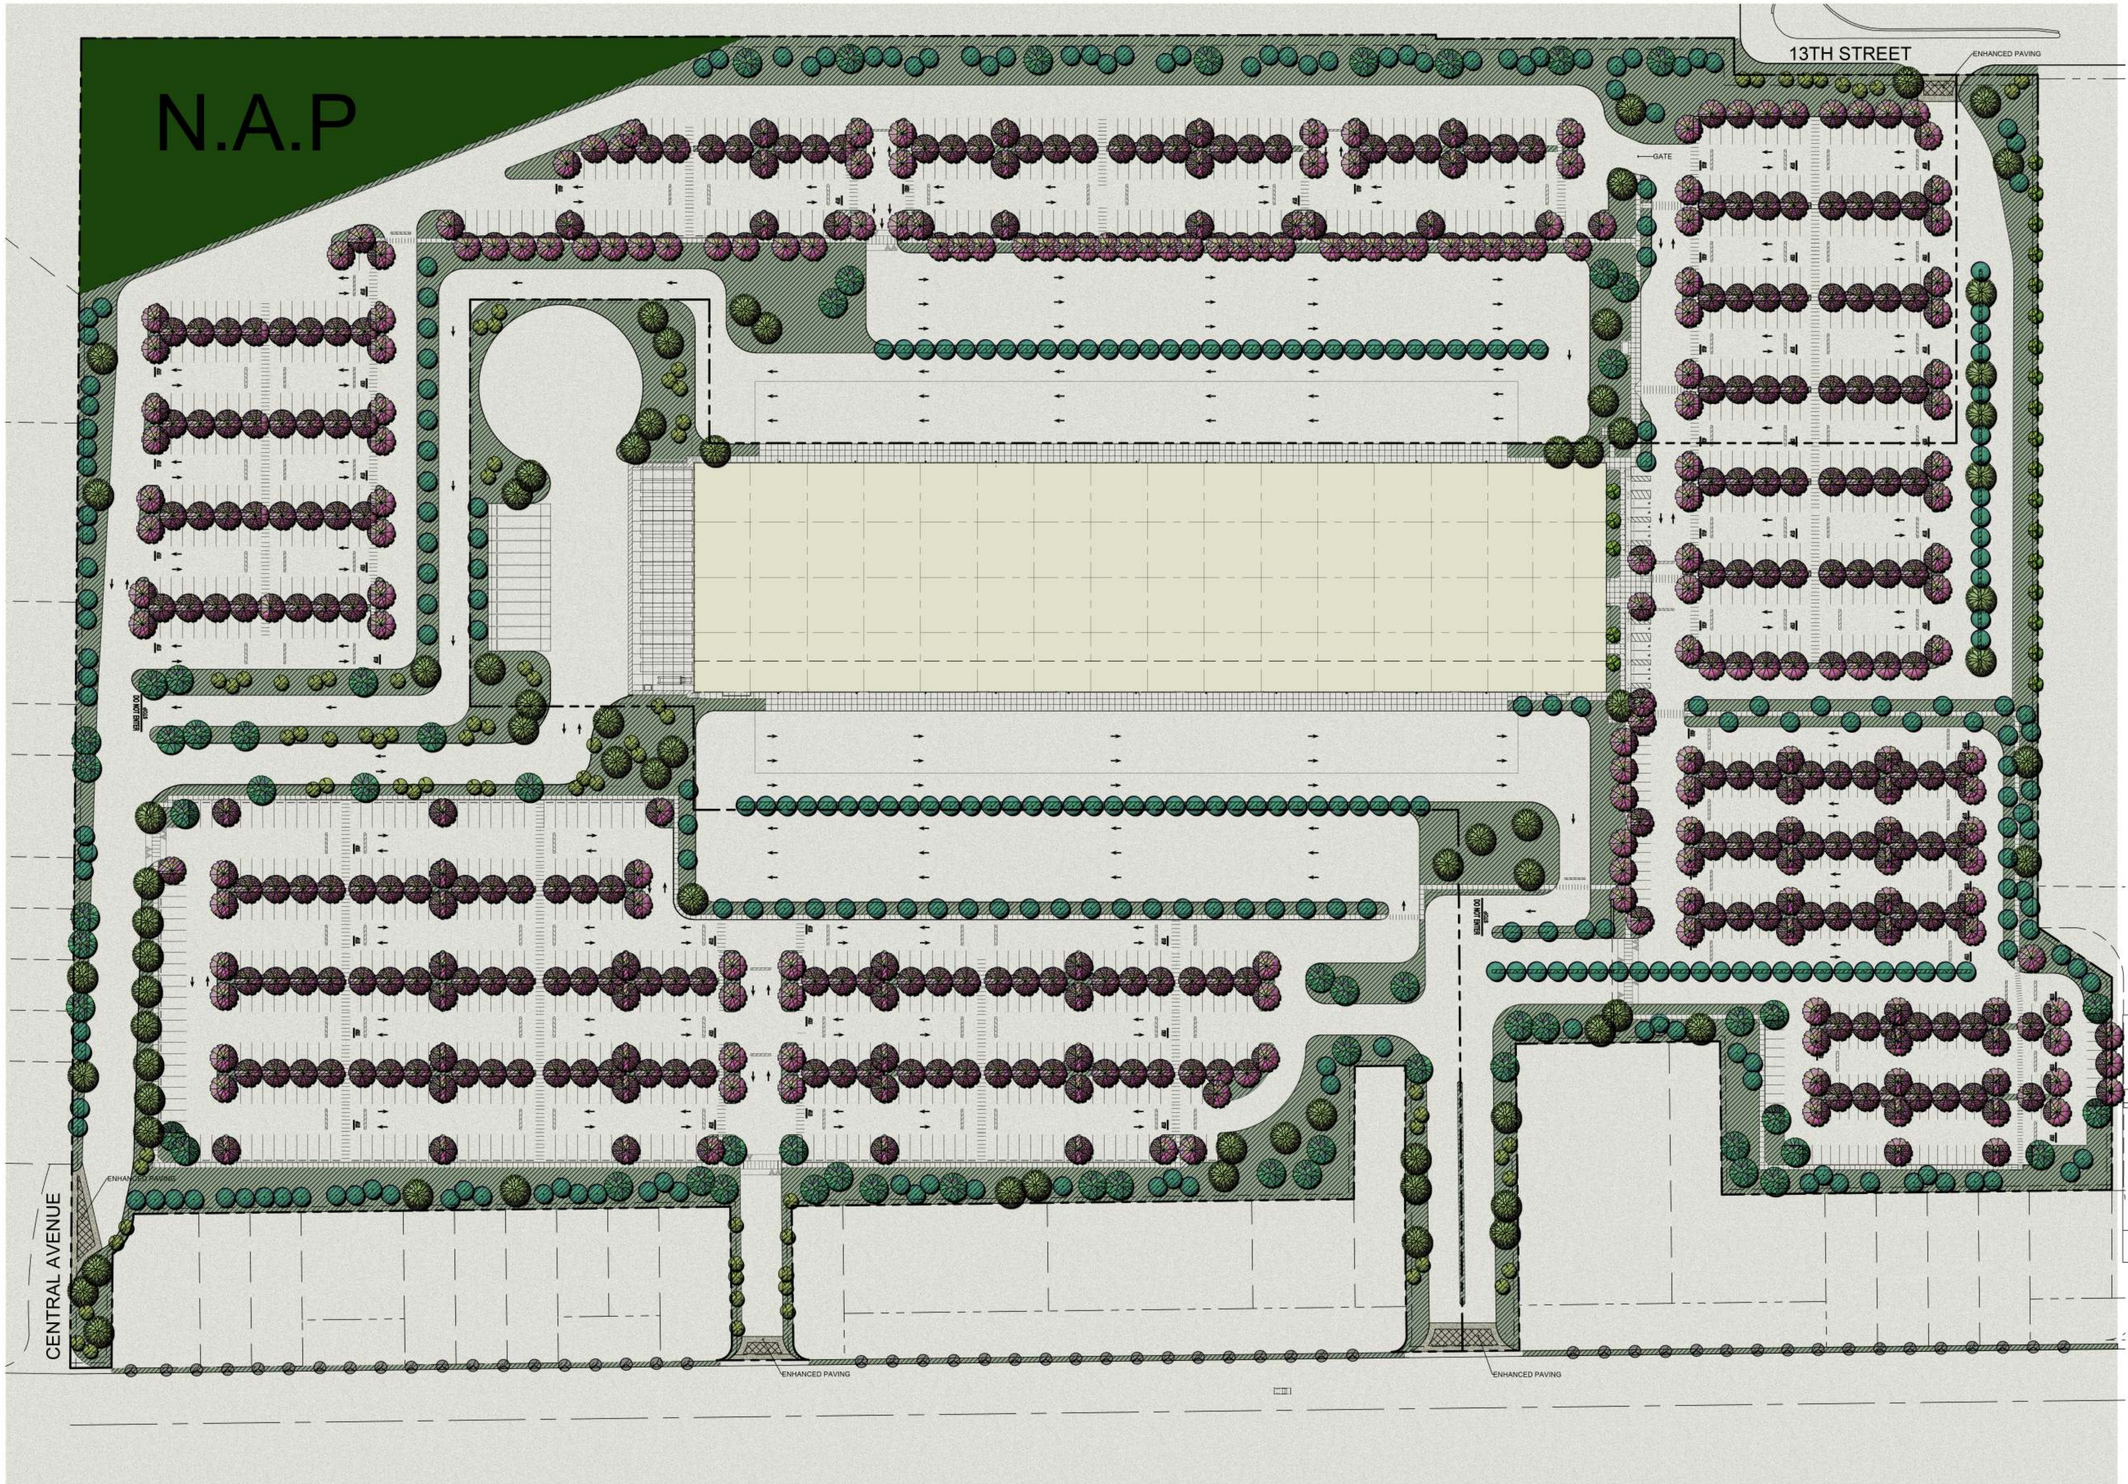

PLANTING LEGEND

TREES

SYMBOL	BOTANICAL/COMMON NAME	SIZE	QTY	WUCOLS	REMARKS
	Cercis occidentalis Western Redbud	24" Box	80	L	Multi
	Chitalpa tashkentensis Chitalpa	24" Box	454	L	Standard
	Heteromeles arbutifolia Toyon	15 Gal	306	L	Multi
	Platanus racemosa California Sycamore	24" Box	73	M	Multi
	Quercus agrifolia Coast Live Oak	24" Box	63	L	Multi
	Tristania conferta Brisbane Box	24" Box	23	M	
	City Street Tree	24" Box	53	M	

SHRUBS

SYMBOL	BOTANICAL/COMMON NAME	SIZE	SPACING	WUCOLS	REMARKS
	Acca sellowiana Pineapple Guava	5 Gal	3' O.C.	M	
	Baccharis p. 'Centennial' Coyote Bush	5 Gal	4' O.C.	L	
	Callistemon 'Little John' Dwarf Bottle Brush	5 Gal	3' O.C.	M	
	Cassia phyllodenia Silverleaf Cassia	5 Gal	4' O.C.	L	
	Ceanothus spp. California Lilac	5 Gal	4 to 5' O.C.	L	
	Ligustrum j. 'Texanum Texas Privet	5 Gal	3' O.C.	M	
	Muhlenbergia rigens Deer Grass	5 Gal	4' O.C.	M	
	Penstemon spectabilis Showy Penstemon	5 Gal	3' O.C.	L	
	Rhamnus californica Coffeeberry	5 Gal	4' O.C.	L	
	Rhus spp. Sumac	5 Gal	4 to 5' O.C.	L	
	Ribes. sanguineum Red Flowering Currant	5 Gal	4' O.C.	L	
	Romneya coulteri Matilija Poppy	5 Gal	4' O.C.	L	
	Rosmarinus o. 'Tuscan Blue' Rosemary	5 Gal	3' O.C.	L	
	Salvia c. 'Allen Chickering' Allen Chickering Sage	5 Gal	4' O.C.	L	
	Salvia greggii Autumn Sage	5 Gal	3' O.C.	L	
	Salvia leucantha Mexican Sage	5 Gal	4' O.C.	L	
	Salvia mellifera Black Sage	5 Gal	4' O.C.	L	
	Tecoma stans Yellow Bells	5 Gal	5' O.C.	L	
	Westringia fruticosa Coast Rosemary	5 Gal	5' O.C.	L	
	Westringia f. 'Grey Box Dwarf Coast Rosemary	5 Gal	3' O.C.	L	

ACCENTS

SYMBOL	BOTANICAL/COMMON NAME	SIZE		WUCOLS	REMARKS
	Agave parryi Parrys Agave	5 Gal		L	
	Agave Shawii Shaws Agave	5 Gal		L	
	Agave deserti Desert Agave	5 Gal		L	

GROUNDCOVER

SYMBOL	BOTANICAL/COMMON NAME	SIZE	SPACING	WUCOLS	REMARKS
	Acacia redolens 'Low Boy' Dwarf Acacia	1 Gal	8' O.C.	L	
	Baccharis p. 'Pigeon Point' Dwarf Coyote Bush	1 Gal	6' O.C.	L	
	Carex pansa California Meadow Sedge	4" Pots	12" O.C.	M	
	Rosmarinus o. 'Huntington Carpet' Prostrate Rosemary	1 Gal	48" O.C.	L	

Parking lot area = 1,212,144 sf
Parking lot landscape area = 96,972 sf
Percentage of landscape in parking area 8%

Greater than 50% of the landscaped area will be drought tolerant

Landscape of = 464,380 sf or Approximately 10 ± Acres
Total trees provided = 1000

1 Tree every 20 linear feet of all narrow and continuous areas 3' to 10' wide.
1 Tree every 500 square feet of landscaping in all other areas.

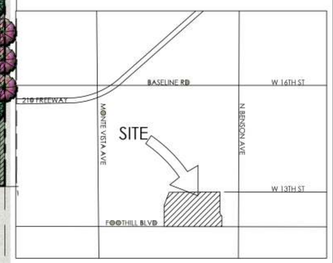

VICINITY MAP

N

0 30' 60' 120'

BRIDGE DEVELOPMENT FOOTHILL BLVD

19-039
04.25.19 11.14.19
09.25.19 11.21.19
10.15.19

Upland, California

HUNTER LANDSCAPE
711 FEE ANA STREET PLACENTIA, CA 92870
714.986.2400 FAX 714.986.2408